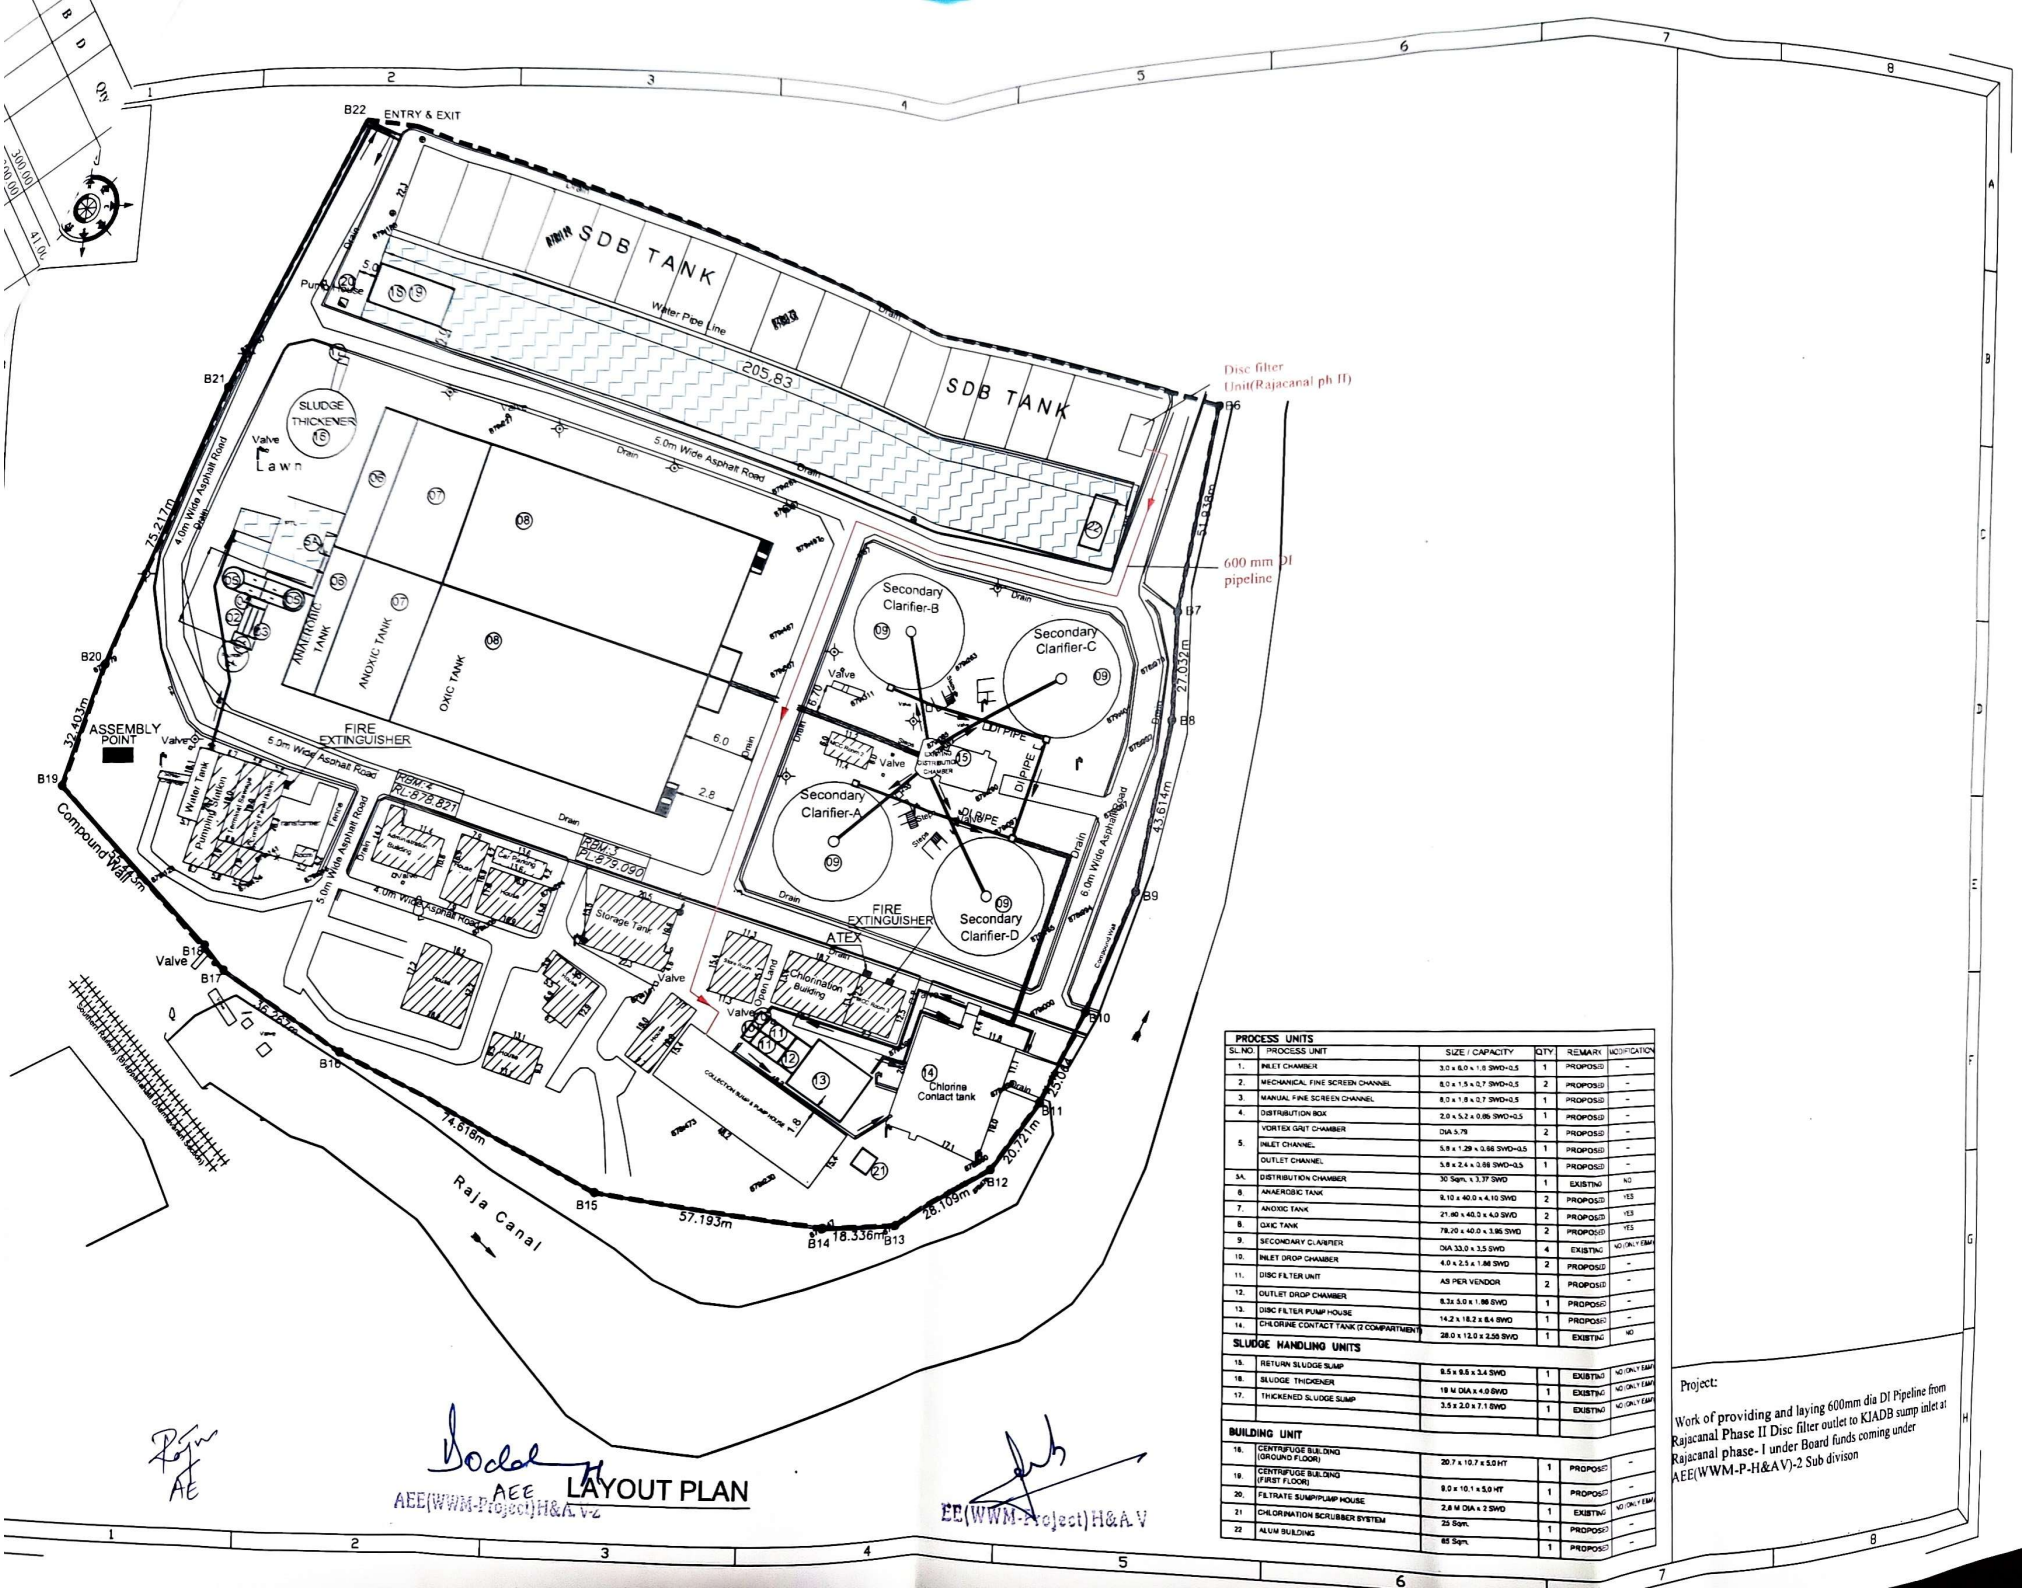
B22 ENTRY & EXIT
SDB TANK
SDB TANK
Water Pipe Line
205.83
Pump House
SLUDGE THICKENER
Valve
Lawn
5.0m Wide Asphalt Road
4.0m Wide Asphalt Road
75.217m
B21
B20
B19
B18
B17
B16
B15
B14
B13
B12
B11
B10
B9
B8
B7
B6
Disc filter Unit(Rajacanal ph II)
600 mm DI pipeline
51.938m
27.032m
43.614m
25.00m
20.72m
28.109m
18.336m
57.193m
14.818m
32.403m
ANOXIC TANK
ANOXIC TANK
OXIC TANK
Secondary Clarifier-A
Secondary Clarifier-B
Secondary Clarifier-C
Secondary Clarifier-D
DI PIPE
ASSEMBLY POINT
FIRE EXTINGUISHER
FIRE EXTINGUISHER
Water Tank
Pumping Station
Storage Tank
Chlorination Building
Chlorine Contact tank
ATEX
Compound Wall
Raja Canal
Drain
Fence
Common Wall
Open Land
Car Parking
Building
Toilet
Store
Office
Pump
Valve
Tank
Drain
Fence